


ITEM NO.	PART NUMBER	DESCRIPTION	QTY.	PACKING NOTES	ADDITIONAL PACKING NOTES
1	100-5004-xxx	56cm Gravel Frame	1	Foam Wrapped and Bagged	
2	200-2012-xxx_ASM	Integrated-Routing Gravel Fork Assembly (See Rake Chart for Size-Appropriate Rake)	1	Foam Wrapped and Bagged, Inserted in Fork Box	Place the Compression Plug (200-0000-001) in Round Cut-Out in Fork Box Insert and install 000-0050-003 and 000-0050-023 onto fork.
3	100-5005-005	HS INT Classic IS52/IS52 w Crown Race	1	Bag #1	Place Bag #1 in Bag #5, Place Bag #5 in Fork Box Accessory Cubby
4	100-5004-030	HS INT Classic Top Bearing Cover Sand	1	Bag #1	Place Bag #1 in Bag #5, Place Bag #5 in Fork Box Accessory Cubby
5	100-5004-010	Front Derailleur Tab	1	Bag #2	Place Bag #2 in Bag #5, Place Bag #5 in Fork Box Accessory Cubby
6	100-5004-011	Seatpost Collar, 27.2 post x 31.8 ID	1	Assembled with #25, In Bag #3	Place Bag #3 in Bag #5, Place Bag #5 in Fork Box Accessory Cubby
7	100-5004-012	Chainstay Guard Spine	1	Installed Using #24	
8	100-5004-013	Chainstay Guard Rubber Pad	1	Bonded To 100-5004-012	
9	100-5004-014	Cargo Bay Door	1	Installed (See Diagram)	
10	100-5004-015	Cargo Bay Slide Latch	1	Installed (See Diagram)	
11	100-5004-016	Cargo Bay Door Retention Screw	4	Installed (See Diagram)	
12	100-5004-017	Cargo Bay Door Gasket	1	Installed (See Diagram)	
13	100-5004-018	Cargo Bay Bottle Screw Thread Chip	2	Installed (See Diagram)	
14	100-5004-023	Cargo Bay Retention Screw Thread Plate	2	Installed (See Diagram)	
15	100-5004-024	Mog Downtube Guard	1	Installed using Double Sided Adhesive	
16	-	SRAM UDH Derailleur Hanger	1	Installed	
17	000-0050-050	Enve 12x142 Tapered Thru Axle for SRAM UDH	1	Installed	
18	200-2009-006	Tapered Thru-Axle Washer	1	Installed on #16	
19	100-5004-019	16x7 Cable Grommet - Shift Housing	1	Bag #2	Place Bag #2 in Bag #5, Place Bag #5 in Fork Box Accessory Cubby
20	100-5004-025	16x7 Cable Grommet - Blank	1	Installed	
21	100-5004-026	16x7 Cable Grommet - Di2 Wire	1	Bag #2	Place Bag #2 in Bag #5, Place Bag #5 in Fork Box Accessory Cubby
22	000-0050-052	6mm Cable Routing Hole Plug	1	Bag #4	Place Bag #4 in Bag #5, Place Bag #5 in Fork Box Accessory Cubby
23	000-0050-003	M5 x 0.8 x 12mm Button Head Screw, Alloy, Black Ano	9	Installed	
24	000-0050-028	M5x0.8 x 12mm Flat-Head Hex Screw, SS, Black	2	Bag #2	Place Bag #2 in Bag #5, Place Bag #5 in Fork Box Accessory Cubby
25	000-0050-051	M4x0.7 x 12mm Flat-Head Hex Screw, 7075-T6, Black Ano	2	Used to Install #6 and #7	
26	000-0040-000	M5x0.8 x 17 SHCS w/ Washer, Ti	1	Assembled with #5, In Bag #3	Place Bag #3 in Bag #5, Place Bag #5 in Fork Box Accessory Cubby
27	000-0050-046	M4x0.7 x 8mm Set Screw w/ Threadlock, Cup Point, Stainless, Black	2	Installed	
28	000-0050-009	M5 Flat Washer, SS, Black	2	Installed	
29	000-0050-023	M5x0.8 x 10mm Cup-Point Set Screw, Chromoly, Black	2	Installed	
30	100-5004-027	Cargo Bay Storage Bag	2	OEM Packaging	Place in Fork Box Accessory Cubby
31	100-5004-028	Cable Management Strap	1	Installed with Double Sided Adhesive	
32	100-5004-031	Cargo Bay Latch Anti-Friction Sticker	1	Installed	
33	000-1000-988	ENVE Frame Get Started Card	1	Place in Fork Box Accessory Cubby	
34	100-5002-216	ENVE Frame Finishing Kit	1	Place in Fork Box Accessory Cubby	
35	000-1000-981	Torque Wrench	1	Place in Fork Box Accessory Cubby	
36	000-1001-150	Melee/Mog/Fray Frame Box Assembly	1		

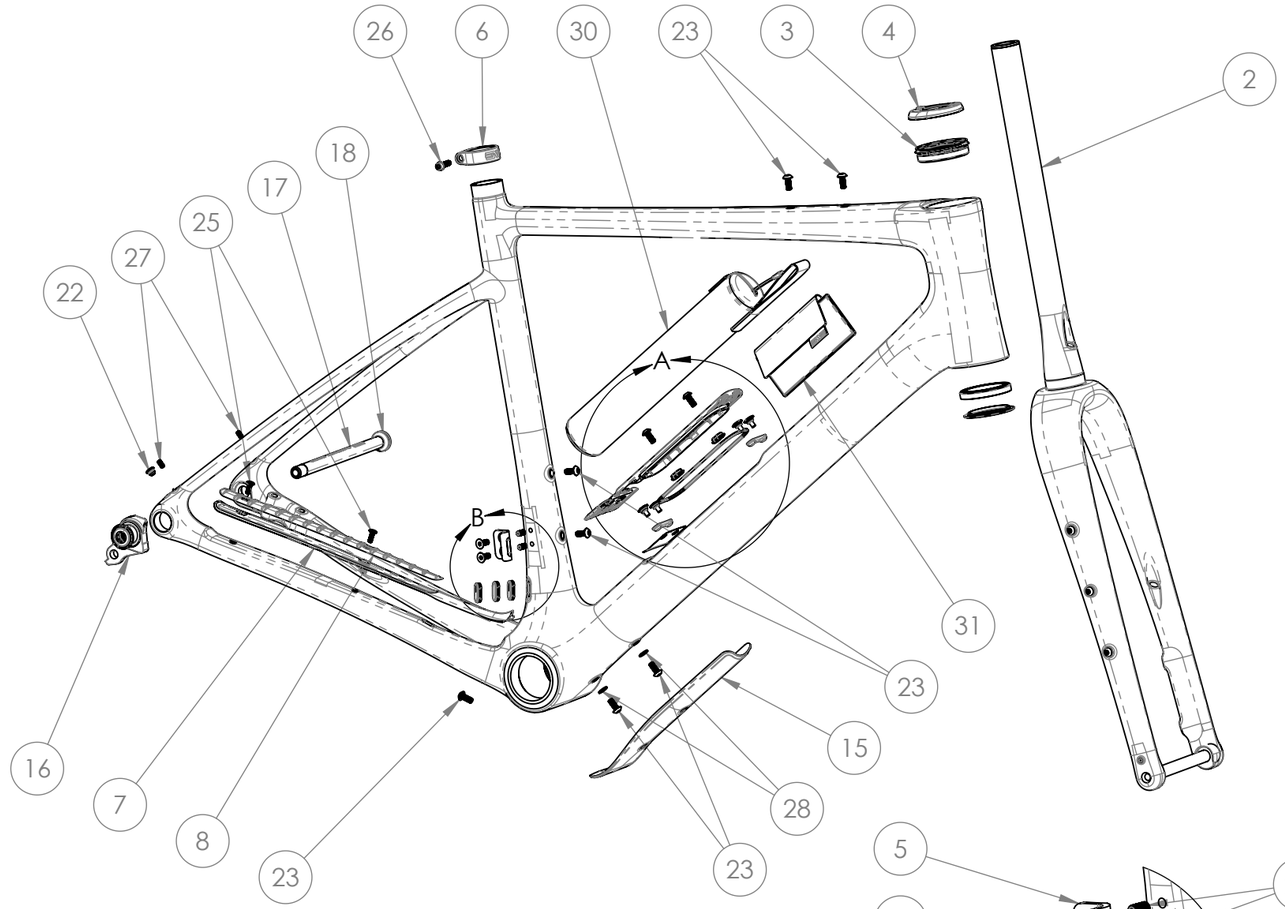

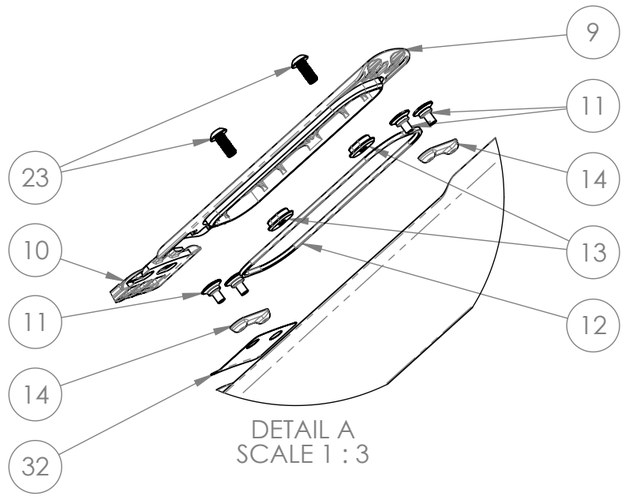

DETAIL A
SCALE 1 : 3

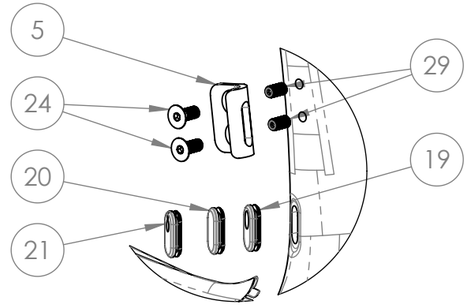


DETAIL B
SCALE 2 : 5

PROPRIETARY AND CONFIDENTIAL		NAME	DATE
THE INFORMATION CONTAINED IN THISDRAWING IS THE SOLE PROPERTY OF ENVE COMPOSITES INC. ANY REPRODUCTION IN PART OR AS A WHOLE WITHOUT THE WRITTEN PERMISSION OF ENVE COMPOSITES INC. IS PROHIBITED.	DRAWN S. NeperudS. Neperud		04/05/2022
	CHECKED		
	ENG APPR.		
	MFG APPR.		
	Q.A.		
INTERPRET GEOMETRIC TOLERANCING PER: ASME Y14.5-2009	UNLESS OTHERWISE SPECIFIED:		
MATERIAL	DIMENSIONS ARE IN MILLIMETRES TOLERANCES: ANGULAR: ±1°		
FINISH	UNSPECIFIED XX ±0.5 ONE PLACE DECIMAL XX.X ±0.2 TWO PLACE DECIMAL XX.XX ±0.10		
DO NOT SCALE DRAWING			

DESCRIPTION:
Mog BOM Assembly

SIZE	DWG. NO.	REV
B	100-5004-xxx_Service BOM	P2
SCALE: 1:6	WEIGHT:	SHEET 1 OF 21

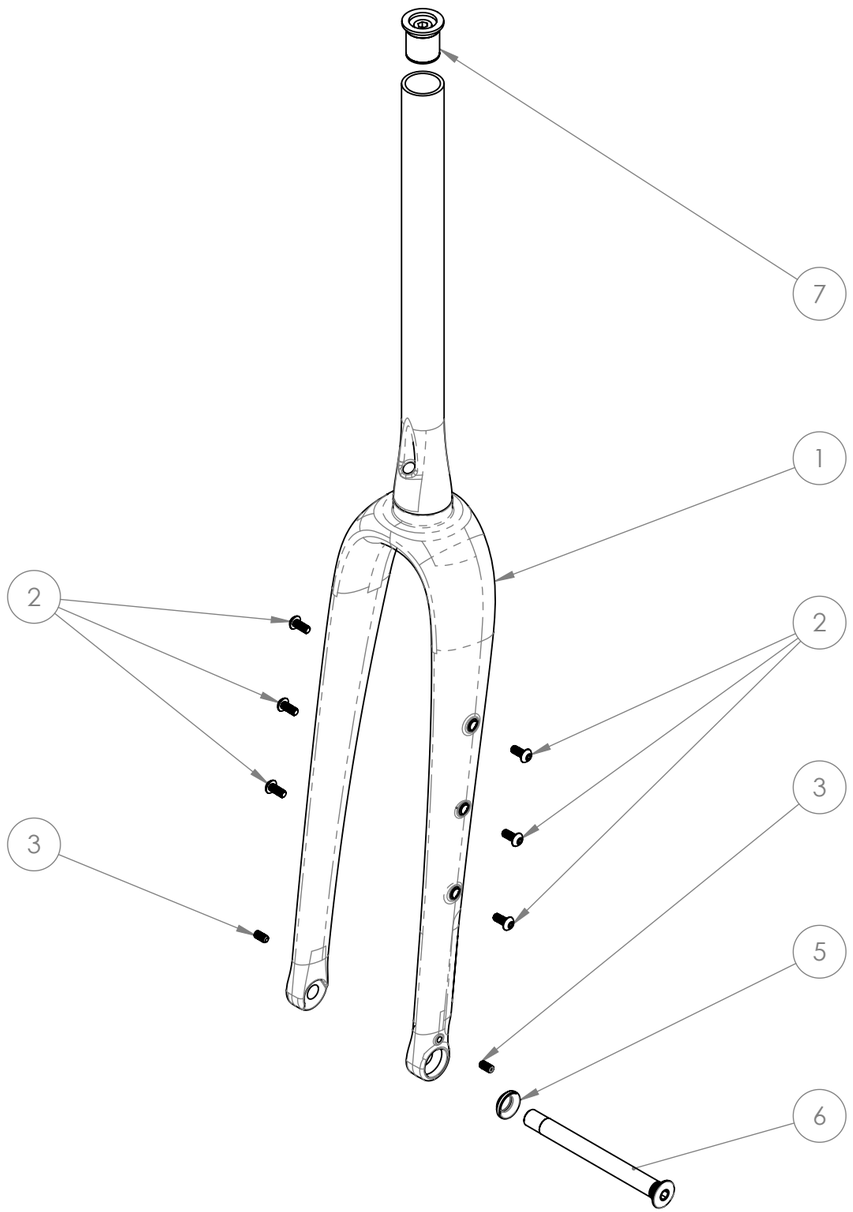

ITEM NO.	PART NUMBER	DESCRIPTION	QTY.
1	200-2012-001/002/003	INT Gravel Fork, Unpainted: 200-2012-001 - 53mm Rake 200-2012-002 - 55mm Rake 200-2012-003 - 57mm Rake	1
2	000-0050-003	M5 x 0.8 x 12mm Button Head Screw, Alloy, Black Ano	6
3	000-0050-023	M5x0.8 x 10mm Cup-Point Set Screw, Chromoly, Black	3
5	200-2009-006	Tapered 12mm Thru-Axle Washer	1
6	200-2009-005	Tapered Thru-Axle for Road/Gravel Forks	1
7	200-0000-032	Compression Plug Assembly W/O Top Cap	1

Mog Painted Fork Assembly P/Ns		
Frame Size	Fork Rake	Fork Replacement P/N (Painted, Sand)
49	57	200-2012-103
52	57	200-2012-103
54	55	200-2012-102
56	55	200-2012-102
58	53	200-2012-101
60	53	200-2012-101

PROPRIETARY AND CONFIDENTIAL

THE INFORMATION CONTAINED IN THISDRAWING IS THE SOLE PROPERTY OF ENVE COMPOSITES INC. ANY REPRODUCTION IN PART OR AS A WHOLE WITHOUT THE WRITTEN PERMISSION OF ENVE COMPOSITES INC. IS PROHIBITED.

	NAME	DATE
DRAWN S. Neperud	S. Neperud	04/05/2022
CHECKED		
ENG APPR.		
MFG APPR.		
Q.A.		

INTERPRET GEOMETRIC TOLERANCING PER: ASME Y14.5-2009

MATERIAL

FINISH

DO NOT SCALE DRAWING

UNLESS OTHERWISE SPECIFIED:

DIMENSIONS ARE IN MILLIMETRES
TOLERANCES:
ANGULAR: ±1°
UNSPECIFIED XX ±0.5
ONE PLACE DECIMAL XX.X ±0.2
TWO PLACE DECIMAL XX.XX ±0.10

DESCRIPTION:
Integrated-Routing Gravel Fork Service Parts Assembly

SIZE	DWG. NO.	REV
B	100-5004-xxx_Service BOM	
SCALE: 1:4	WEIGHT:	SHEET 2 OF 21

AVAILABLE SERVICE KITS AND PARTS	
SERVICE KIT P/N	DESCRIPTION
100-5004-901	Service Frame F Der. Hanger Kit B
100-5004-902	Service Frame Mog CS Protector Kit
100-5004-903	Service Frame Cargo Bay Door/Latch Sand
100-5004-904	Service Frame Cargo Bay Hardware
100-5004-905	ENVE Seat Post Collar 27.2
100-5004-906	Service Frame Grommet Kit A
000-0050-903	Service M5 Accessory Bolt Kit
000-0050-946	Service Frame M4 Fender Mount Screw Kit
000-0050-950	Service Frame Tapered TA 12x142 UDH
100-5005-005	HS INT Classic IS52/IS52 w Crown Race
100-5004-017	Cargo Bay Door Gasket
100-5004-024	Mog Downtube Guard
100-5004-027	Cargo Bay Storage Bag
100-5004-028	Cable Management Strap
100-5004-030	HS INT Classic Top Bearing Cover Sand
-	SRAM UDH Derailleur Hanger
200-2009-008	Service Fork Tapered TA 12x100
200-0000-032	Compression Plug Assembly W/O Top Cap
100-5004-031	Cargo Bay Latch Anti-Friction Sticker

FORK RAKE CHART		
Frame Size	Fork Rake	Fork Replacement P/N (Painted, Sand)
49	57	200-2012-103
52	57	200-2012-103
54	55	200-2012-102
56	55	200-2012-102
58	53	200-2012-101
60	53	200-2012-101

MOG Geometry						
	49	**52**	**54**	**56**	**58**	**60**
Reach	367	378	389	397	405	415
Stack	520	543	565	587	605	630
STL(c-top)	439	459	480	500	518	540
SA	74.5	74	73.75	73.5	73.2	72.75
HA	71	71	71.25	71.25	71.5	71.5
HTL	92	117	140	163	183	209
BBD	77	77	75	75	73	73
CSL	420	420	420	420	420	420
WB	993	1012	1027	1042	1053	1071
FC	580	599	613	629	639	657
RC	412.9	412.9	413.2	413.2	413.6	413.6
RAKE	57	57	55	55	53	53
TT Length	511	533	553	571	587	610
BB Height @ 50	289	289	291	291	293	293
BB Height @ 44	279	279	281	281	283	283
BB Height @ 40	277	277	279	279	281	281
BB Height @ 35	273	273	275	275	277	277
Standover @ 50	714	734	756	776	796	819
Standover @ 44	705	725	747	767	787	809
Standover @ 40	702	722	744	764	784	807
Standover @ 35	698	718	740	760	780	803
Trail @ 50	65.5	65.6	66	66	66.4	66.4
Trail @ 44	62.3	62.3	62.8	62.8	63.2	63.2
Trail @ 40	61.4	61.4	61.9	61.9	62.4	62.4
Trail @ 35	60.1	60.1	60.6	60.6	61.1	61.1

PROPRIETARY AND CONFIDENTIAL

THE INFORMATION CONTAINED IN THISDRAWING IS THE SOLE PROPERTY OF ENVE COMPOSITES INC. ANY REPRODUCTION IN PART OR AS A WHOLE WITHOUT THE WRITTEN PERMISSION OF ENVE COMPOSITES INC. IS PROHIBITED.

	NAME	DATE
DRAWN S. NeperudS. Neperud		04/05/2022
CHECKED		
ENG APPR.		
MFG APPR.		
Q.A.		

UNLESS OTHERWISE SPECIFIED:

INTERPRET GEOMETRIC TOLERANCING PER: ASME Y14.5-2009

MATERIAL

FINISH

DO NOT SCALE DRAWING

DIMENSIONS ARE IN MILLIMETRES
TOLERANCES:
ANGULAR: ±1°
UNSPECIFIED XX ±0.5
ONE PLACE DECIMAL XX.X ±0.2
TWO PLACE DECIMAL XX.XX ±0.10


DESCRIPTION:
Mog Service Parts

SIZE	DWG. NO.	REV
B	100-5004-xxx_Service BOM	

SCALE: 1:20 WEIGHT: SHEET 3 OF 21

SERVICE KIT 100-5004-901

ITEM NO.	PART NUMBER	DESCRIPTION	QTY.
1	100-5004-010	Front Derailleur Tab	1
2	000-0050-028	M5x0.8 x 12mm Flat-Head Hex Screw, SS, Black	2

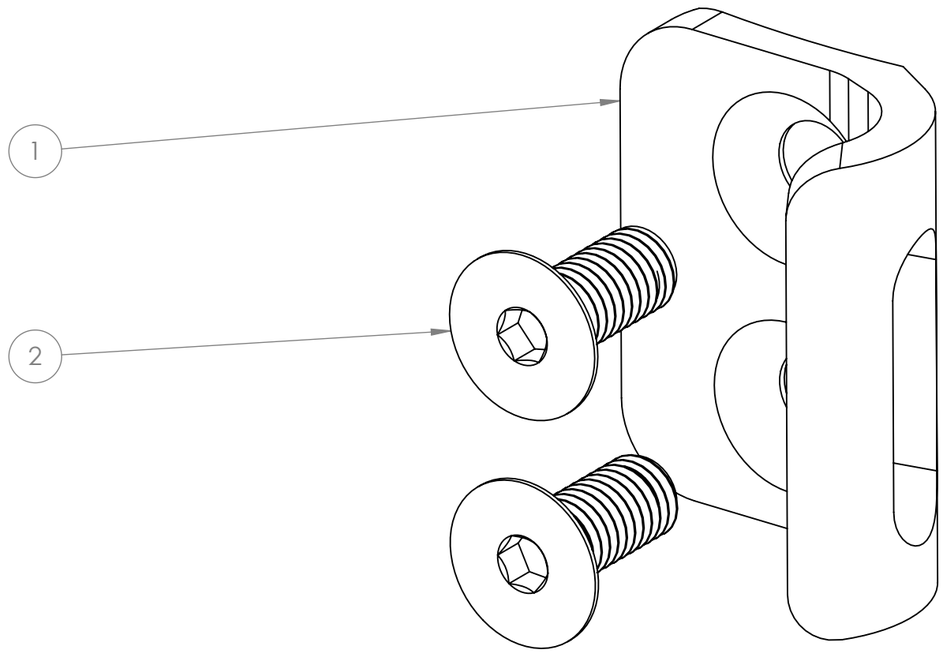

PROPRIETARY AND CONFIDENTIAL		NAME	DATE
THE INFORMATION CONTAINED IN THISDRAWING IS THE SOLE PROPERTY OF ENVE COMPOSITES INC. ANY REPRODUCTION IN PART OR AS A WHOLE WITHOUT THE WRITTEN PERMISSION OF ENVE COMPOSITES INC. IS PROHIBITED.	DRAWN S. NeperudS. Neperud		04/05/2022
	CHECKED		
	ENG APPR.		
	MFG APPR.		
	Q.A.		


INTERPRET GEOMETRIC TOLERANCING PER: ASME Y14.5-2009	UNLESS OTHERWISE SPECIFIED:
MATERIAL	DIMENSIONS ARE IN MILLIMETRES TOLERANCES: ANGULAR: ±1° UNSPECIFIED XX ±0.5 ONE PLACE DECIMAL XX.X ±0.2 TWO PLACE DECIMAL XX.XX ±0.10
FINISH	
DO NOT SCALE DRAWING	

DESCRIPTION:
Service Frame F Der. Hanger Kit B

SIZE	DWG. NO.	REV
B	100-5004-901	
SCALE: 3:1	WEIGHT:	SHEET 4 OF 21

SERVICE KIT 100-5004-902

ITEM NO.	PART NUMBER	DESCRIPTION	QTY.
1	100-5004-012	Chainstay Guard Spine	1
2	000-0050-051	M4x0.7 x 12mm Flat-Head Hex Screw, 7075-T6, Black Ano	2
3	100-5004-013	Chainstay Guard Rubber Pad (Bonded to Spine)	1

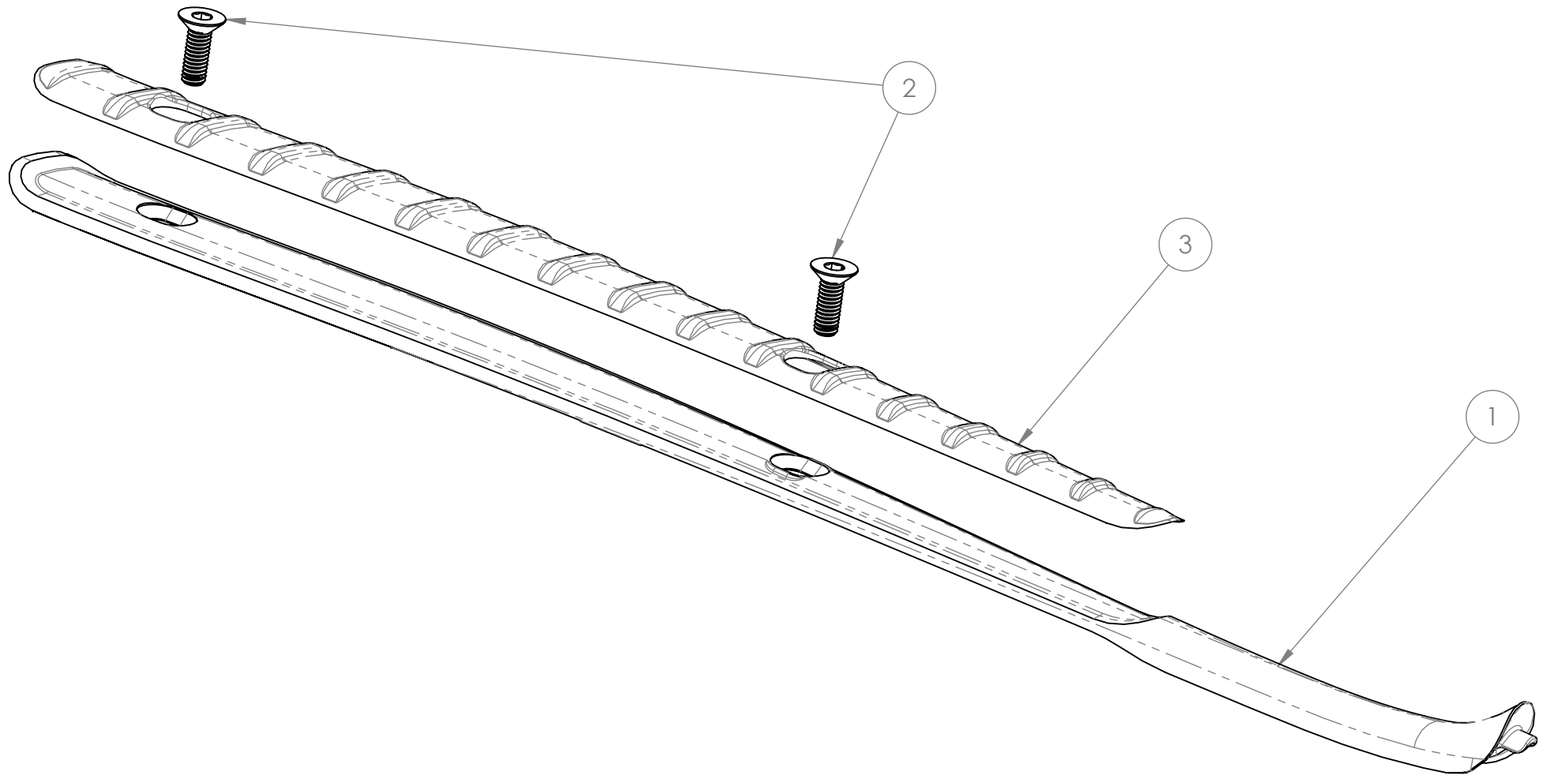

PROPRIETARY AND CONFIDENTIAL

THE INFORMATION CONTAINED IN THISDRAWING IS THE SOLE PROPERTY OF ENVE COMPOSITES INC. ANY REPRODUCTION IN PART OR AS A WHOLE WITHOUT THE WRITTEN PERMISSION OF ENVE COMPOSITES INC. IS PROHIBITED.

	NAME	DATE
DRAWN	S. Neperud	S. Neperud 8/15/2022
CHECKED		
ENG APPR.		
MFG APPR.		
Q.A.		

UNLESS OTHERWISE SPECIFIED:

INTERPRET GEOMETRIC TOLERANCING PER: ASME Y14.5-2009

MATERIAL

FINISH

DO NOT SCALE DRAWING

DIMENSIONS ARE IN MILLIMETRES
TOLERANCES:
ANGULAR: ±1°
UNSPECIFIED XX ±0.5
ONE PLACE DECIMAL XX.X ±0.2
TWO PLACE DECIMAL XX.XX ±0.10


DESCRIPTION:
Service Frame Mog CS Protector Kit

SIZE	DWG. NO.	REV
B	100-5004-902	

SCALE: 1:1 | WEIGHT: | SHEET 5 OF 21

SERVICE KIT 100-5004-903

ITEM NO.	PART NUMBER	DESCRIPTION	QTY.
1	100-5004-014	Cargo Bay Door	1
2	100-5004-015	Cargo Bay Slide Latch	1

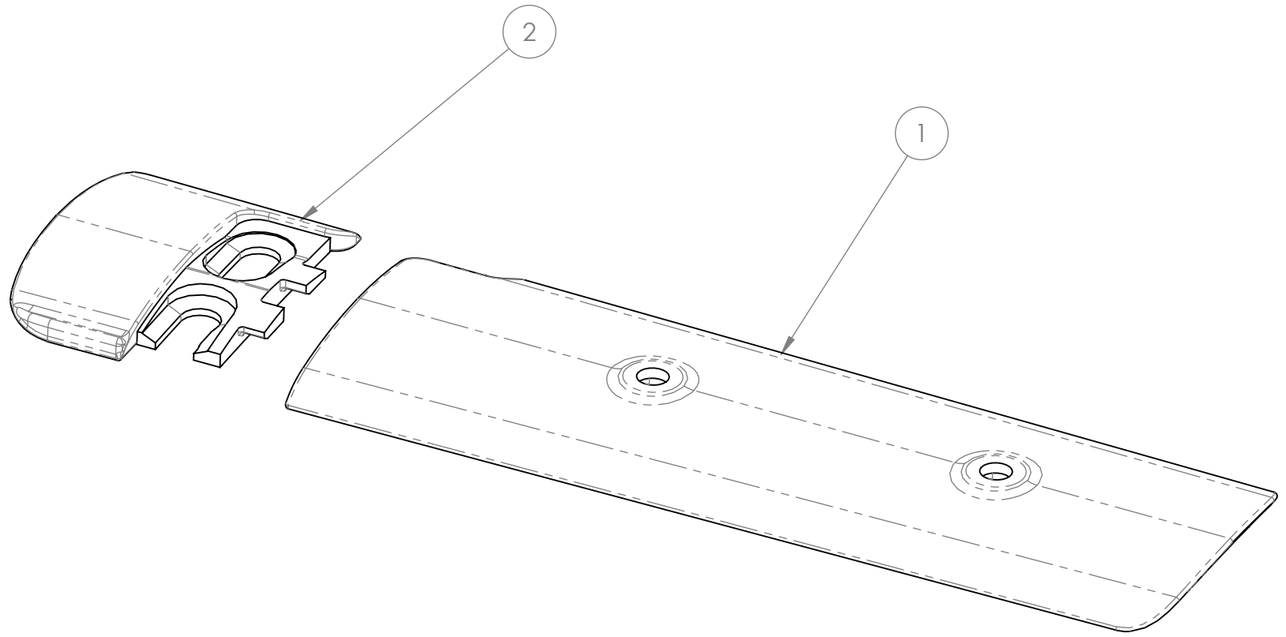

PROPRIETARY AND CONFIDENTIAL

THE INFORMATION CONTAINED IN THISDRAWING IS THE SOLE PROPERTY OF ENVE COMPOSITES INC. ANY REPRODUCTION IN PART OR AS A WHOLE WITHOUT THE WRITTEN PERMISSION OF ENVE COMPOSITES INC. IS PROHIBITED.

	NAME	DATE
DRAWN	S. Neperud	S. Neperud 8/15/2022
CHECKED		
ENG APPR.		
MFG APPR.		
Q.A.		

UNLESS OTHERWISE SPECIFIED:

DIMENSIONS ARE IN MILLIMETRES
TOLERANCES:
ANGULAR: ±1°
UNSPECIFIED XX ±0.5
ONE PLACE DECIMAL XX.X ±0.2
TWO PLACE DECIMAL XX.XX ±0.10

INTERPRET GEOMETRIC TOLERANCING PER: ASME Y14.5-2009

MATERIAL

FINISH

DO NOT SCALE DRAWING


DESCRIPTION:
Service Frame Cargo Bay Door/Latch Sand

SIZE	DWG. NO.	REV
B	100-5004-903	

SCALE: 1:1 | WEIGHT: | SHEET 6 OF 21

SERVICE PART 100-5004-017

ITEM NO.	PART NUMBER	DESCRIPTION	QTY.
1	100-5004-017	Cargo Bay Door Gasket	1

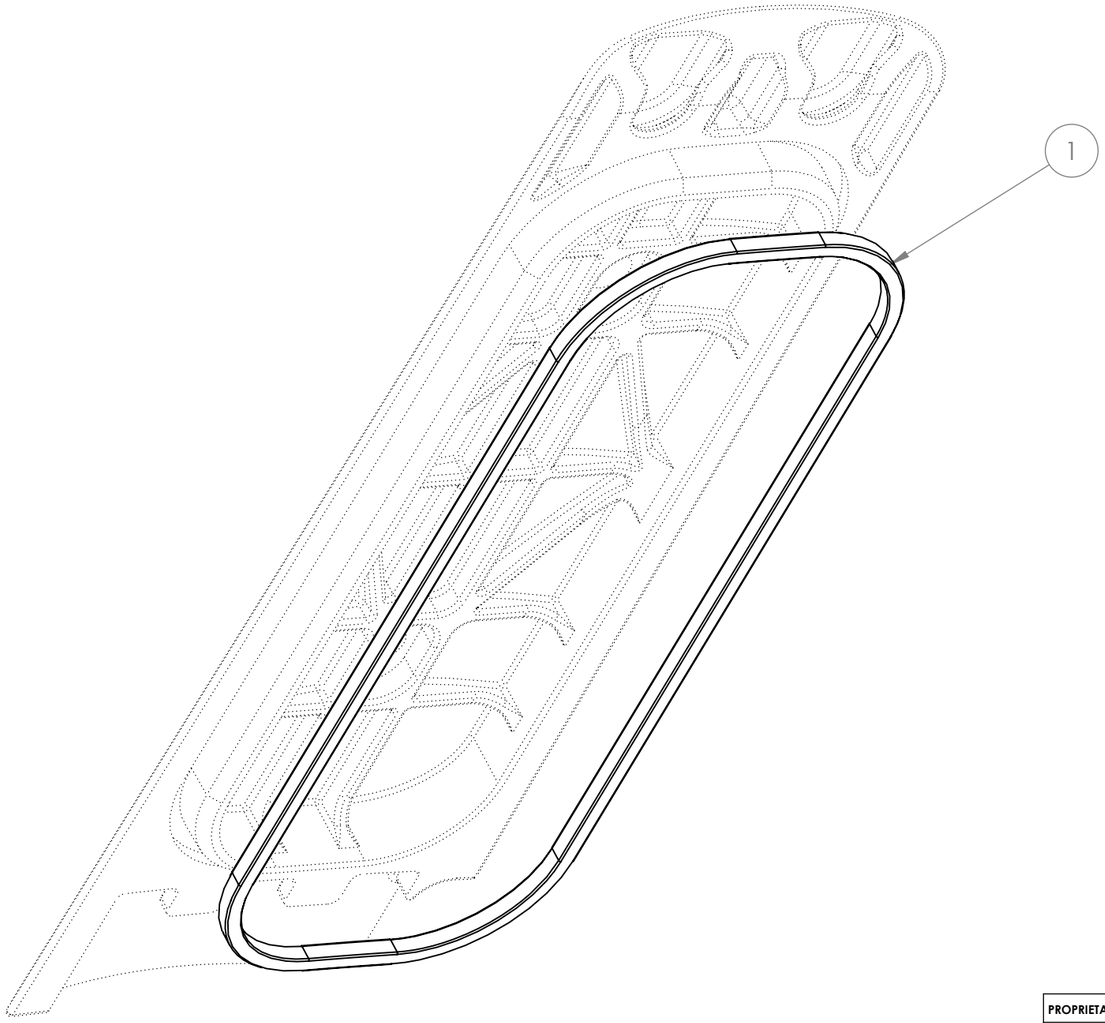

		NAME	DATE
PROPRIETARY AND CONFIDENTIAL			
THE INFORMATION CONTAINED IN THISDRAWING IS THE SOLE PROPERTY OF ENVE COMPOSITES INC. ANY REPRODUCTION IN PART OR AS A WHOLE WITHOUT THE WRITTEN PERMISSION OF ENVE COMPOSITES INC. IS PROHIBITED.	DRAWN	S. NeperudS. Neperud	04/05/2022
	CHECKED		
	ENG APPR.		
	MFG APPR.		
	Q.A.		

INTERPRET GEOMETRIC TOLERANCING PER: ASME Y14.5-2009

MATERIAL

FINISH

DO NOT SCALE DRAWING

UNLESS OTHERWISE SPECIFIED:

DIMENSIONS ARE IN MILLIMETRES
TOLERANCES:
ANGULAR: ±1°
UNSPECIFIED XX ±0.5
ONE PLACE DECIMAL XX.X ±0.2
TWO PLACE DECIMAL XX.XX ±0.10


DESCRIPTION:
Cargo Bay Door Gasket

SIZE	DWG. NO.	REV
B	100-5004-017	

SCALE: 3:2 | WEIGHT: | SHEET 7 OF 21

SERVICE KIT 100-5004-904

ITEM NO.	PART NUMBER	DESCRIPTION	QTY.
1	100-5004-023	Cargo Bay Retention Screw Thread Plate	2
2	100-5004-018	Cargo Bay Bottle Screw Thread Chip	2
3	100-5004-016	Cargo Bay Door Retention Screw	4

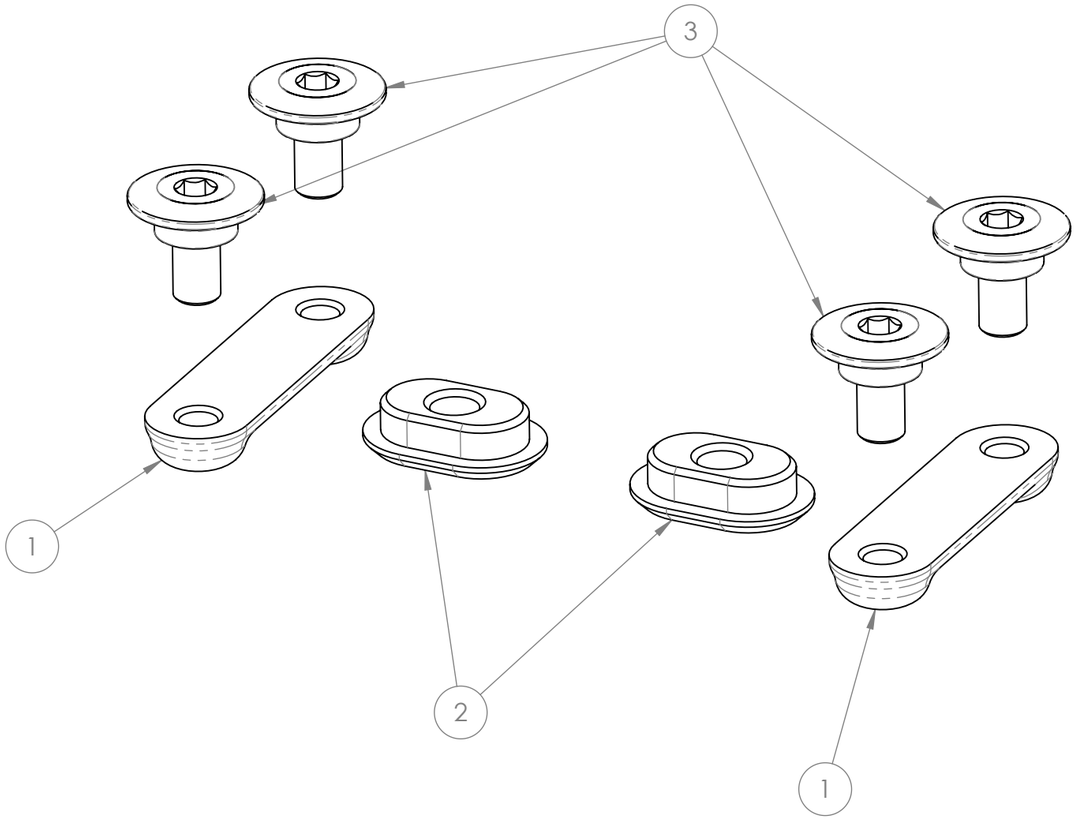

PROPRIETARY AND CONFIDENTIAL

THE INFORMATION CONTAINED IN THISDRAWING IS THE SOLE PROPERTY OF ENVE COMPOSITES INC. ANY REPRODUCTION IN PART OR AS A WHOLE WITHOUT THE WRITTEN PERMISSION OF ENVE COMPOSITES INC. IS PROHIBITED.

	NAME	DATE
DRAWN S. NeperudS. Neperud		04/05/2022
CHECKED		
ENG APPR.		
MFG APPR.		
Q.A.		

INTERPRET GEOMETRIC TOLERANCING PER: ASME Y14.5-2009

MATERIAL

FINISH

DO NOT SCALE DRAWING

UNLESS OTHERWISE SPECIFIED:

DIMENSIONS ARE IN MILLIMETRES
TOLERANCES:
ANGULAR: ±1°
UNSPECIFIED XX ±0.5
ONE PLACE DECIMAL XX.X ±0.2
TWO PLACE DECIMAL XX.XX ±0.10


DESCRIPTION:
Service Frame Cargo Bay Hardware


SIZE	DWG. NO.	REV
B	100-5004-904	

SCALE: 2:1 | WEIGHT: | SHEET 8 OF 21

SERVICE PART 100-5004-031

ITEM NO.	PART NUMBER	DESCRIPTION	QTY.
1	100-5004-031	Cargo Bay Latch Anti-Friction Sticker	1

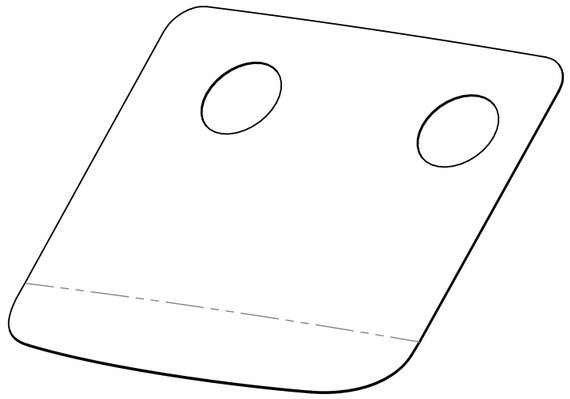

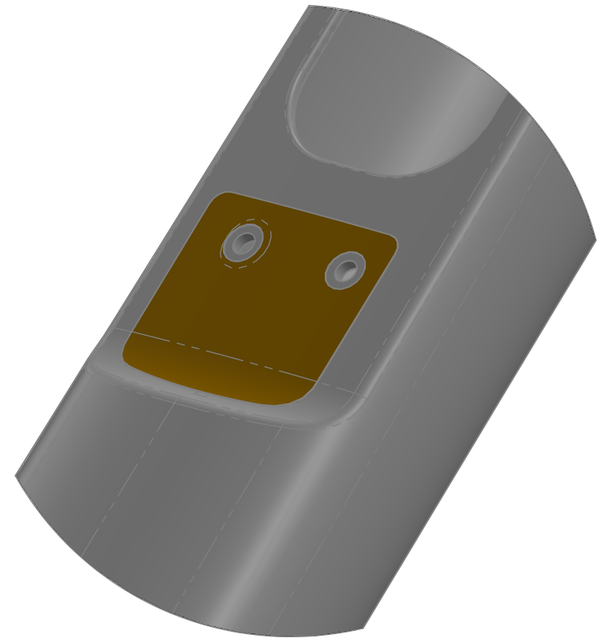

SHOWN AS INSTALLED. ALIGN HOLES IN STICKER WITH SCREW HOLES ON FRAME.

PROPRIETARY AND CONFIDENTIAL

THE INFORMATION CONTAINED IN THISDRAWING IS THE SOLE PROPERTY OF ENVE COMPOSITES INC. ANY REPRODUCTION IN PART OR AS A WHOLE WITHOUT THE WRITTEN PERMISSION OF ENVE COMPOSITES INC. IS PROHIBITED.

	NAME	DATE
DRAWN S. NeperudS. Neperud		8/1/25/2022
CHECKED		
ENG APPR.		
MFG APPR.		
Q.A.		

UNLESS OTHERWISE SPECIFIED:

DIMENSIONS ARE IN MILLIMETRES
TOLERANCES:
ANGULAR: ±1°
UNSPECIFIED XX ±0.5
ONE PLACE DECIMAL XX.X ±0.2
TWO PLACE DECIMAL XX.XX ±0.10

INTERPRET GEOMETRIC TOLERANCING PER: ASME Y14.5-2009

MATERIAL

FINISH

DO NOT SCALE DRAWING


DESCRIPTION:
Cargo Bay Latch Anti-Friction Sticker

SIZE	DWG. NO.	REV
B	100-5004-031	P2

SCALE: 2:1 | WEIGHT: | SHEET 9 OF 21

SERVICE KIT 100-5004-905

ITEM NO.	PART NUMBER	DESCRIPTION	QTY.
1	100-5004-011	Seatpost Collar, 27.2 post x 31.8 ID	1
2	000-0040-000	M5x0.8 x 17 SHCS w/ Washer, Ti	1

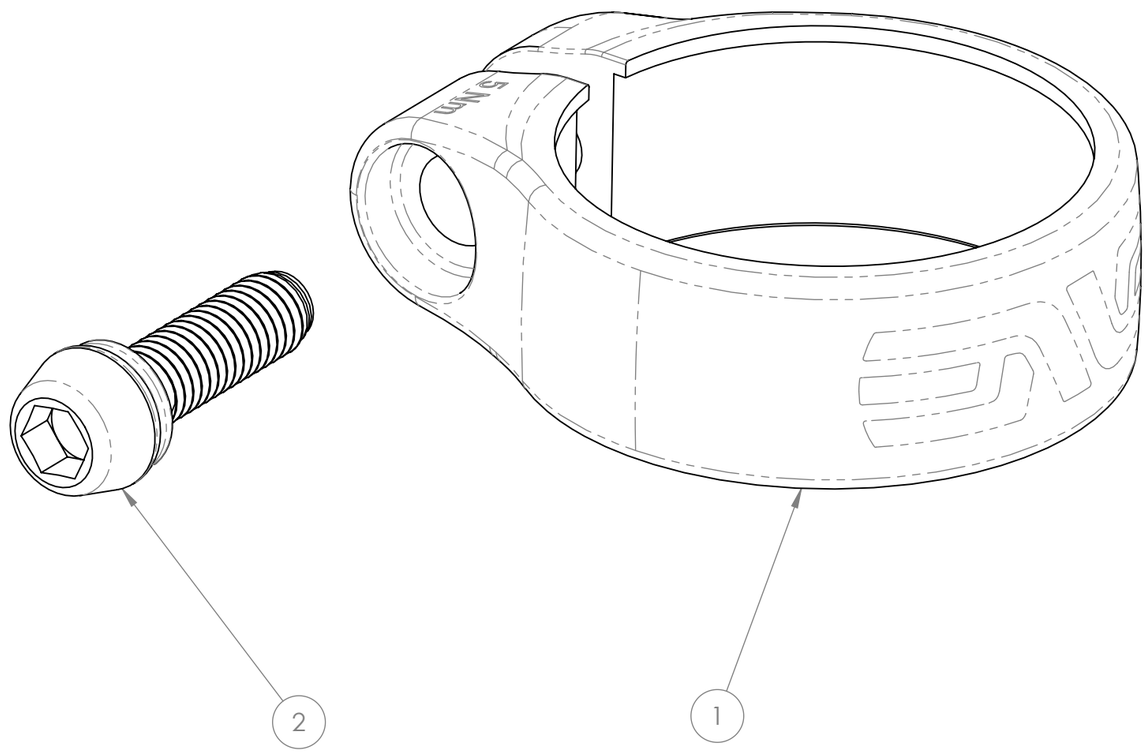

PROPRIETARY AND CONFIDENTIAL

THE INFORMATION CONTAINED IN THISDRAWING IS THE SOLE PROPERTY OF ENVE COMPOSITES INC. ANY REPRODUCTION IN PART OR AS A WHOLE WITHOUT THE WRITTEN PERMISSION OF ENVE COMPOSITES INC. IS PROHIBITED.

	NAME	DATE
DRAWN S. NeperudS. Neperud		04/05/2022
CHECKED		
ENG APPR.		
MFG APPR.		
Q.A.		

INTERPRET GEOMETRIC TOLERANCING PER: ASME Y14.5-2009

MATERIAL

FINISH

DO NOT SCALE DRAWING

UNLESS OTHERWISE SPECIFIED:

DIMENSIONS ARE IN MILLIMETRES
TOLERANCES:
ANGULAR: ±1°
UNSPECIFIED XX ±0.5
ONE PLACE DECIMAL XX.X ±0.2
TWO PLACE DECIMAL XX.XX ±0.10


DESCRIPTION:
ENVE Seat Post Collar
27.2

SIZE	DWG. NO.	REV
B	100-5004-905	

SCALE: 3:1 | WEIGHT: | SHEET 10 OF 21

SERVICE KIT 100-5004-906

ITEM NO.	PART NUMBER	DESCRIPTION	QTY.
1	100-5004-026	16x7 Cable Grommet - Di2 Wire	1
2	100-5004-025	16x7 Cable Grommet - Blank	1
3	100-5004-019	16x7 Cable Grommet - Shift Housing	1
4	000-0050-052	6mm Cable Routing Hole Plug	1

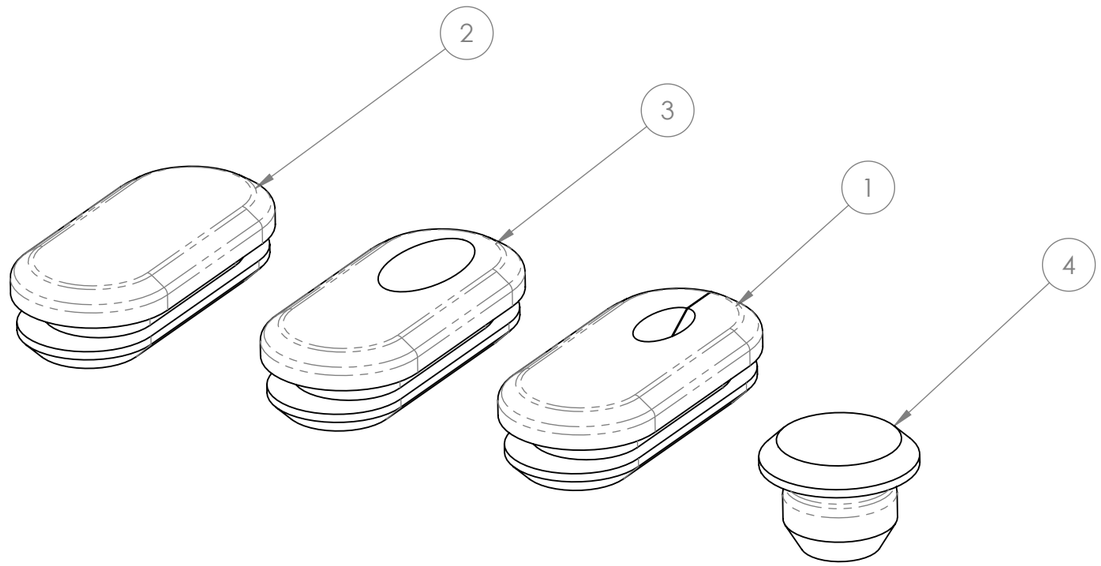

PROPRIETARY AND CONFIDENTIAL

THE INFORMATION CONTAINED IN THISDRAWING IS THE SOLE PROPERTY OF ENVE COMPOSITES INC. ANY REPRODUCTION IN PART OR AS A WHOLE WITHOUT THE WRITTEN PERMISSION OF ENVE COMPOSITES INC. IS PROHIBITED.

	NAME	DATE
DRAWN S. NeperudS. Neperud		8/4/2022
CHECKED		
ENG APPR.		
MFG APPR.		
Q.A.		

UNLESS OTHERWISE SPECIFIED:

DIMENSIONS ARE IN MILLIMETRES
TOLERANCES:
ANGULAR: ±1°
UNSPECIFIED XX ±0.5
ONE PLACE DECIMAL XX.X ±0.2
TWO PLACE DECIMAL XX.XX ±0.10

INTERPRET GEOMETRIC TOLERANCING PER: ASME Y14.5-2009

MATERIAL

FINISH

DO NOT SCALE DRAWING


DESCRIPTION:
Service Frame
Grommet Kit A

SIZE	DWG. NO.	REV
B	100-5004-906	

SCALE: 3:1 | WEIGHT: | SHEET 11 OF 21

SERVICE KIT 000-0050-946

ITEM NO.	PART NUMBER	DESCRIPTION	QTY.
1	000-0050-046	M4x0.7 x 8mm Set Screw w/ Threadlock, Cup Point, Stainless, Black	4

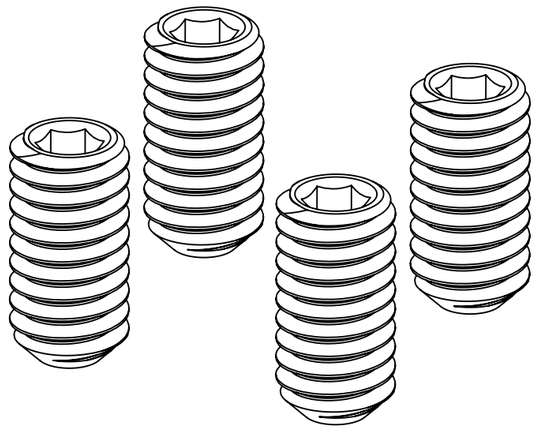

		NAME	DATE
PROPRIETARY AND CONFIDENTIAL			
THE INFORMATION CONTAINED IN THISDRAWING IS THE SOLE PROPERTY OF ENVE COMPOSITES INC. ANY REPRODUCTION IN PART OR AS A WHOLE WITHOUT THE WRITTEN PERMISSION OF ENVE COMPOSITES INC. IS PROHIBITED.	DRAWN S. NeperudS. Neperud		04/05/2022
	CHECKED		
	ENG APPR.		
	MFG APPR.		
	Q.A.		

INTERPRET GEOMETRIC TOLERANCING PER: ASME Y14.5-2009

MATERIAL

FINISH

DO NOT SCALE DRAWING

UNLESS OTHERWISE SPECIFIED:

DIMENSIONS ARE IN MILLIMETRES
TOLERANCES:
ANGULAR: ±1°
UNSPECIFIED XX ±0.5
ONE PLACE DECIMAL XX.X ±0.2
TWO PLACE DECIMAL XX.XX ±0.10


DESCRIPTION:
Service Frame M4 Fender Mount Screw Kit

SIZE	DWG. NO.	REV
B	000-0050-946	

SCALE: 5:1 | WEIGHT: | SHEET 12 OF 21

SERVICE KIT 000-0050-950

ITEM NO.	PART NUMBER	DESCRIPTION	QTY.
1	000-0050-050	Enve 12x142 Tapered Thru Axle for SRAM UDH	1
2	200-2009-006	Tapered 12mm Thru-Axle Washer	1

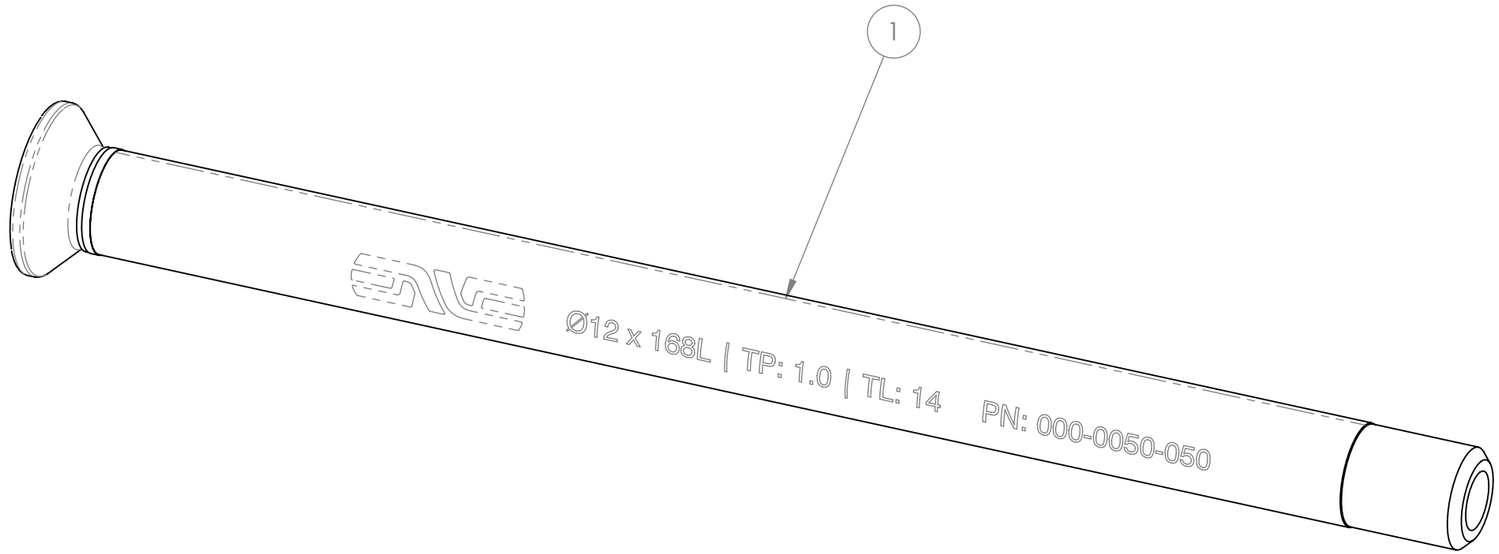



PROPRIETARY AND CONFIDENTIAL

THE INFORMATION CONTAINED IN THISDRAWING IS THE SOLE PROPERTY OF ENVE COMPOSITES INC. ANY REPRODUCTION IN PART OR AS A WHOLE WITHOUT THE WRITTEN PERMISSION OF ENVE COMPOSITES INC. IS PROHIBITED.

	NAME	DATE
DRAWN S. NeperudS. Neperud		04/05/2022
CHECKED		
ENG APPR.		
MFG APPR.		
Q.A.		

INTERPRET GEOMETRIC TOLERANCING PER: ASME Y14.5-2009

MATERIAL

FINISH

DO NOT SCALE DRAWING

UNLESS OTHERWISE SPECIFIED:

DIMENSIONS ARE IN MILLIMETRES
TOLERANCES:
ANGULAR: ±1°
UNSPECIFIED XX ±0.5
ONE PLACE DECIMAL XX.X ±0.2
TWO PLACE DECIMAL XX.XX ±0.10


DESCRIPTION:
Service Frame Tapered TA 12x142 UDH

SIZE	DWG. NO.	REV
B	000-0050-950	

SCALE: 3:2 | WEIGHT: | SHEET 13 OF 21

SERVICE KIT 000-0050-903

ITEM NO.	PART NUMBER	DESCRIPTION	QTY.
1	000-0050-003	M5 x 0.8 x 12mm Button Head Screw, Alloy, Black Ano	6
2	000-0050-008	M5 Washer, Alloy, Black Ano	2
3	000-0050-023	M5x0.8 x 10mm Cup-Point Set Screw, Chromoly, Black	3

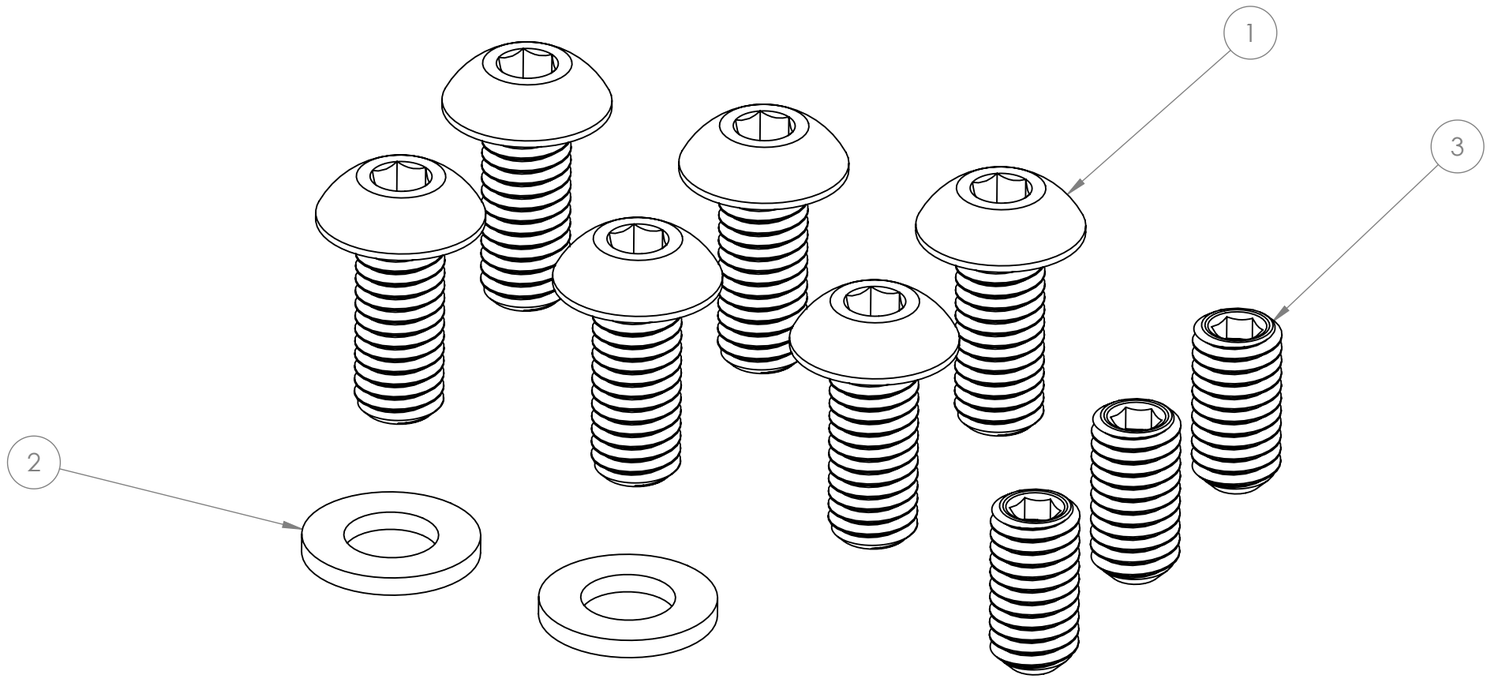

PROPRIETARY AND CONFIDENTIAL		NAME	DATE
THE INFORMATION CONTAINED IN THISDRAWING IS THE SOLE PROPERTY OF ENVE COMPOSITES INC. ANY REPRODUCTION IN PART OR AS A WHOLE WITHOUT THE WRITTEN PERMISSION OF ENVE COMPOSITES INC. IS PROHIBITED.	DRAWN S. NeperudS. Neperud		04/05/2022
	CHECKED		
	ENG APPR.		
	MFG APPR.		
	Q.A.		
INTERPRET GEOMETRIC TOLERANCING PER: ASME Y14.5-2009	UNLESS OTHERWISE SPECIFIED:		
MATERIAL	DIMENSIONS ARE IN MILLIMETRES TOLERANCES: ANGULAR: ±1° UNSPECIFIED XX ±0.5 ONE PLACE DECIMAL XX.X ±0.2 TWO PLACE DECIMAL XX.XX ±0.10		
FINISH			
DO NOT SCALE DRAWING			


DESCRIPTION:
Service M5 Accessory Bolt Kit

SIZE	DWG. NO.	REV
B	000-0050-903	

SCALE: 3:1 | WEIGHT: | SHEET 14 OF 21

SERVICE PART 100-5004-030

ITEM NO.	PART NUMBER	DESCRIPTION	QTY.
1	100-5004-030	HS INT Classic Top Bearing Cover Sand	1

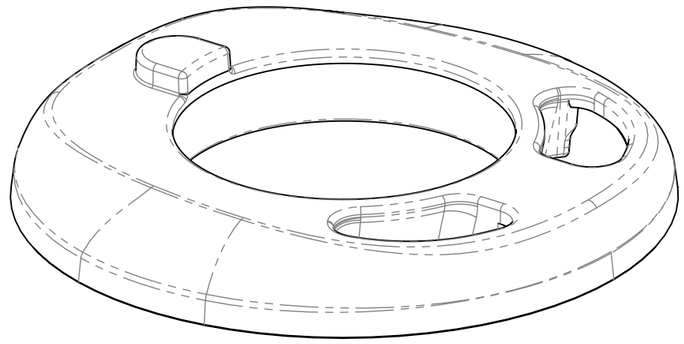

		NAME	DATE
PROPRIETARY AND CONFIDENTIAL	DRAWN S. Neperud	S. Neperud	8/1/2022
THE INFORMATION CONTAINED IN THISDRAWING IS THE SOLE PROPERTY OF ENVE COMPOSITES INC. ANY REPRODUCTION IN PART OR AS A WHOLE WITHOUT THE WRITTEN PERMISSION OF ENVE COMPOSITES INC. IS PROHIBITED.	CHECKED		
	ENG APPR.		
	MFG APPR.		
	Q.A.		

DESCRIPTION:
HS INT Classic Top Bearing Cover Sand

INTERPRET GEOMETRIC TOLERANCING PER: ASME Y14.5-2009

MATERIAL

FINISH

DO NOT SCALE DRAWING


UNLESS OTHERWISE SPECIFIED:

DIMENSIONS ARE IN MILLIMETRES
TOLERANCES:
ANGULAR: ±1°
UNSPECIFIED XX ±0.5
ONE PLACE DECIMAL XX.X ±0.2
TWO PLACE DECIMAL XX.XX ±0.10

SIZE	DWG. NO.	REV
B	100-5004-030	

SCALE: 2:1 | WEIGHT: | SHEET 15 OF 21

SERVICE KIT 100-5005-005

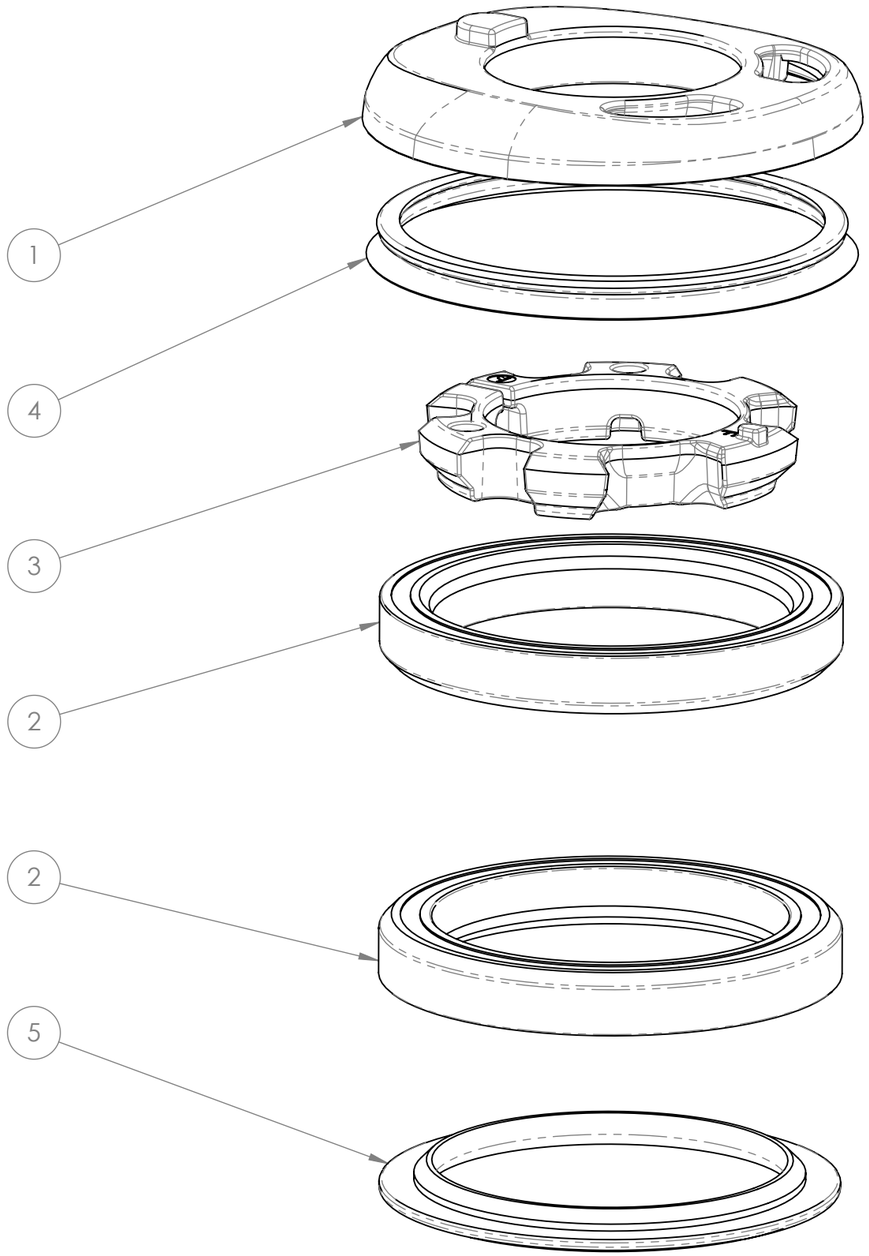

ITEM NO.	PART NUMBER	DESCRIPTION	QTY.
1	100-5005-008	HS INT Classic Bearing Cover Raw	1
2	100-5005-013	Token 52mm HS Bearing	2
3	100-5005-009	Token/ENVE Internal-Routing HS Compression Ring	1
4	100-5005-010	Token Internal-Routing Headset Dust Seal	1
5	-	Token Press-Fit Crown Race for 52mm Bearing	1

PROPRIETARY AND CONFIDENTIAL

THE INFORMATION CONTAINED IN THISDRAWING IS THE SOLE PROPERTY OF ENVE COMPOSITES INC. ANY REPRODUCTION IN PART OR AS A WHOLE WITHOUT THE WRITTEN PERMISSION OF ENVE COMPOSITES INC. IS PROHIBITED.

	NAME	DATE
DRAWN	S. Neperud	8/15/2022
CHECKED		
ENG APPR.		
MFG APPR.		
Q.A.		

UNLESS OTHERWISE SPECIFIED:

DIMENSIONS ARE IN MILLIMETRES
TOLERANCES:
ANGULAR: ±1°
UNSPECIFIED XX ±0.5
ONE PLACE DECIMAL XX.X ±0.2
TWO PLACE DECIMAL XX.XX ±0.10

INTERPRET GEOMETRIC TOLERANCING PER: ASME Y14.5-2009

MATERIAL

FINISH

DO NOT SCALE DRAWING


DESCRIPTION:
HS INT Classic IS52/IS52 w Crown Race

SIZE	DWG. NO.	REV
B	100-5005-005	P2

SCALE: 3:2 | WEIGHT: | SHEET 16 OF 21

SERVICE PART 100-5004-024

ITEM NO.	PART NUMBER	DESCRIPTION	QTY.
1	100-5004-024	Mog Downtube Guard	1

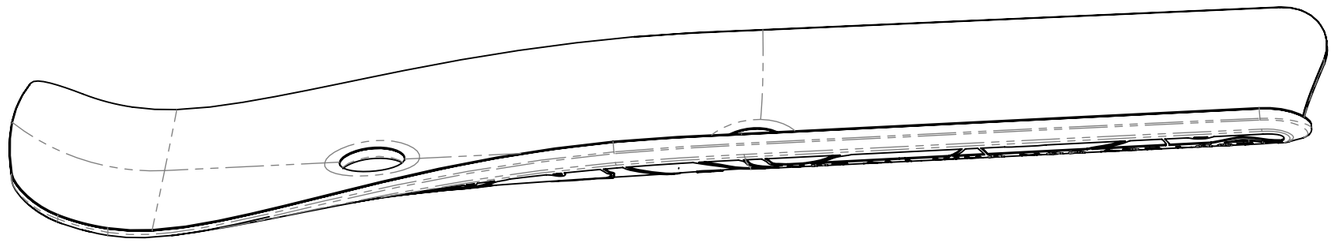



PROPRIETARY AND CONFIDENTIAL

THE INFORMATION CONTAINED IN THISDRAWING IS THE SOLE PROPERTY OF ENVE COMPOSITES INC. ANY REPRODUCTION IN PART OR AS A WHOLE WITHOUT THE WRITTEN PERMISSION OF ENVE COMPOSITES INC. IS PROHIBITED.

	NAME	DATE
DRAWN	S. Neperud GN	04/05/2022
CHECKED		
ENG APPR.		
MFG APPR.		
Q.A.		

INTERPRET GEOMETRIC TOLERANCING PER: ASME Y14.5-2009

MATERIAL: SEE NOTES

FINISH:

DO NOT SCALE DRAWING

UNLESS OTHERWISE SPECIFIED:

DIMENSIONS ARE IN MILLIMETRES
TOLERANCES:
ANGULAR: ±1°
UNSPECIFIED XX ±0.5
ONE PLACE DECIMAL XX.X ±0.2
TWO PLACE DECIMAL XX.XX ±0.10


DESCRIPTION:
Mog Downtube Guard

SIZE	DWG. NO.	REV
B	100-5004-024	P4

SCALE: 1:1 | WEIGHT: | SHEET 17 OF 21

SERVICE PART 100-5004-027

ITEM NO.	PART NUMBER	DESCRIPTION	QTY.
1	100-5004-027	Cargo Bay Storage Bag	1

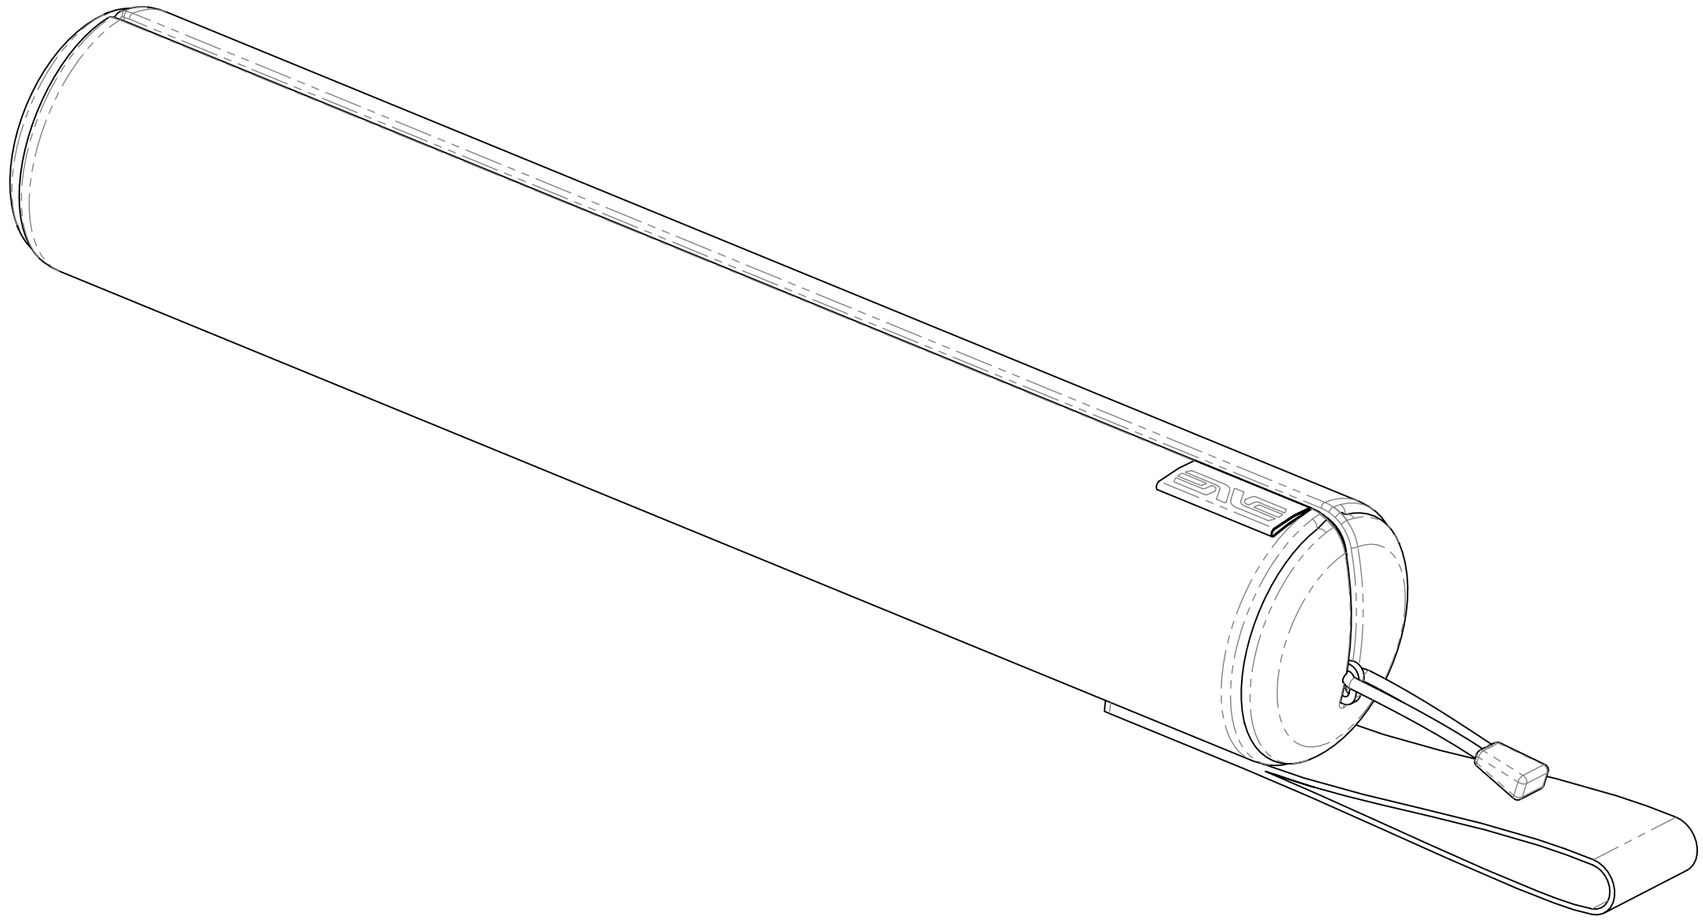


		NAME	DATE
PROPRIETARY AND CONFIDENTIAL			
THE INFORMATION CONTAINED IN THISDRAWING IS THE SOLE PROPERTY OF ENVE COMPOSITES INC. ANY REPRODUCTION IN PART OR AS A WHOLE WITHOUT THE WRITTEN PERMISSION OF ENVE COMPOSITES INC. IS PROHIBITED.	DRAWN S. NeperudS. Neperud		04/05/2022
	CHECKED		
	ENG APPR.		
	MFG APPR.		
	Q.A.		
INTERPRET GEOMETRIC TOLERANCING PER: ASME Y14.5-2009	UNLESS OTHERWISE SPECIFIED:		
MATERIAL	DIMENSIONS ARE IN MILLIMETRES TOLERANCES: ANGULAR: ±1°		
FINISH	UNSPECIFIED XX ±0.5 ONE PLACE DECIMAL XX.X ±0.2 TWO PLACE DECIMAL XX.XX ±0.10		
DO NOT SCALE DRAWING			


DESCRIPTION:
Cargo Bay Storage Bag


SIZE	DWG. NO.	REV
B	100-5004-027	
SCALE: 1:1	WEIGHT:	SHEET 18 OF 21

SERVICE PART 100-5004-028

ITEM NO.	PART NUMBER	DESCRIPTION	QTY.
1	100-5004-028	Cable Management Strap	1

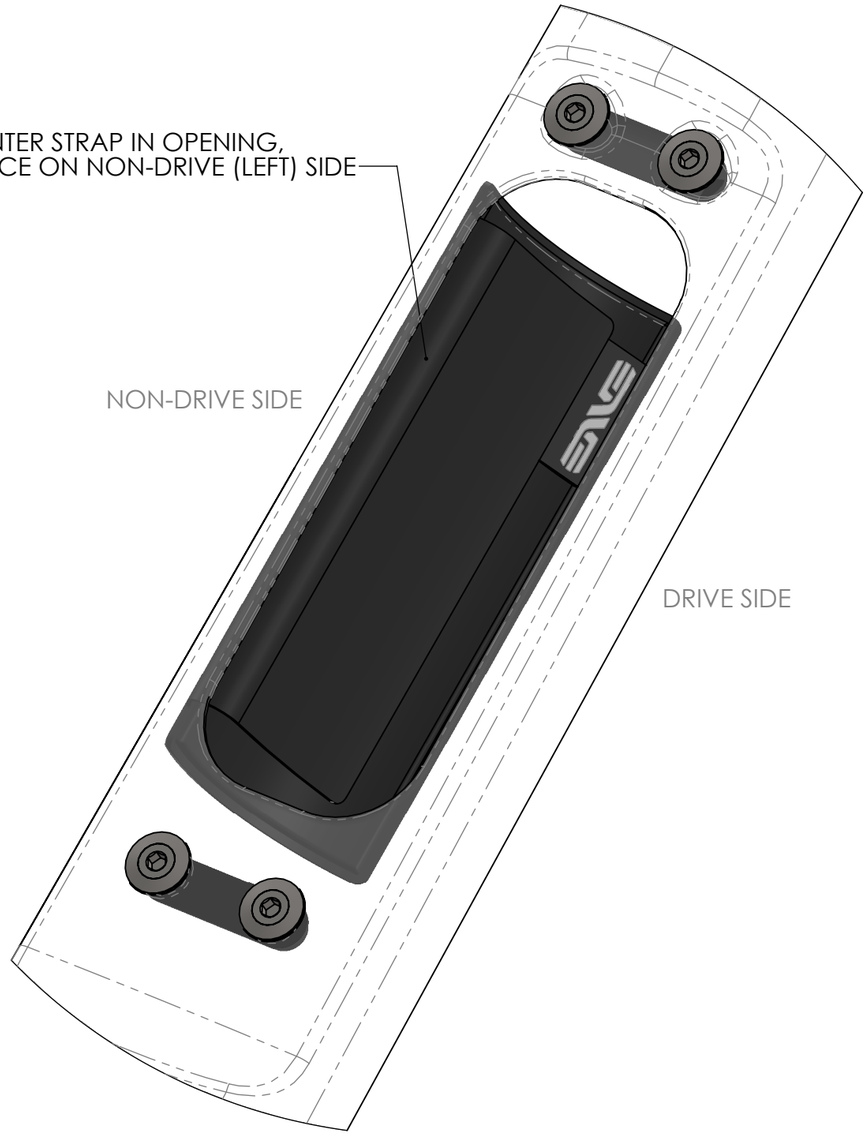

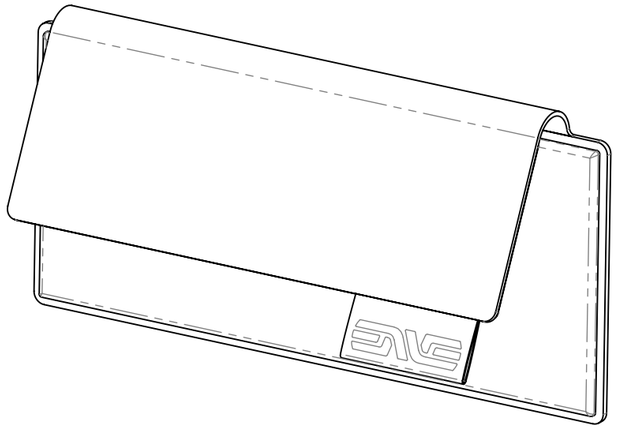

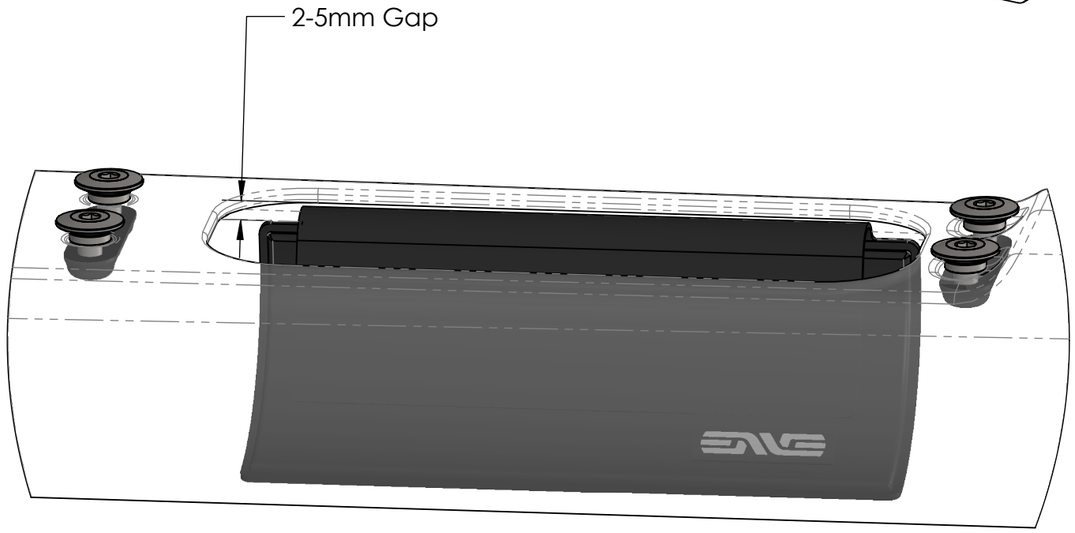

PROPRIETARY AND CONFIDENTIAL		NAME	DATE
THE INFORMATION CONTAINED IN THISDRAWING IS THE SOLE PROPERTY OF ENVE COMPOSITES INC. ANY REPRODUCTION IN PART OR AS A WHOLE WITHOUT THE WRITTEN PERMISSION OF ENVE COMPOSITES INC. IS PROHIBITED.	DRAWN S. NeperudS. Neperud		04/05/2022
	CHECKED		
	ENG APPR.		
	MFG APPR.		
	Q.A.		
INTERPRET GEOMETRIC TOLERANCING PER: ASME Y14.5-2009	UNLESS OTHERWISE SPECIFIED:		
MATERIAL	DIMENSIONS ARE IN MILLIMETRES TOLERANCES: ANGULAR: ±1°		
FINISH	UNSPECIFIED XX ±0.5 ONE PLACE DECIMAL XX.X ±0.2 TWO PLACE DECIMAL XX.XX ±0.10		
DO NOT SCALE DRAWING			


DESCRIPTION:
Cable Management Strap

SIZE	DWG. NO.	REV
B	100-5004-028	

SCALE: 1:1 | WEIGHT: | SHEET 19 OF 21

SERVICE KIT 200-2009-008

ITEM NO.	PART NUMBER	DESCRIPTION	QTY.
1	200-2009-005	Tapered Thru-Axle for Road/Gravel Forks	1
2	200-2009-006	Tapered 12mm Thru-Axle Washer	1

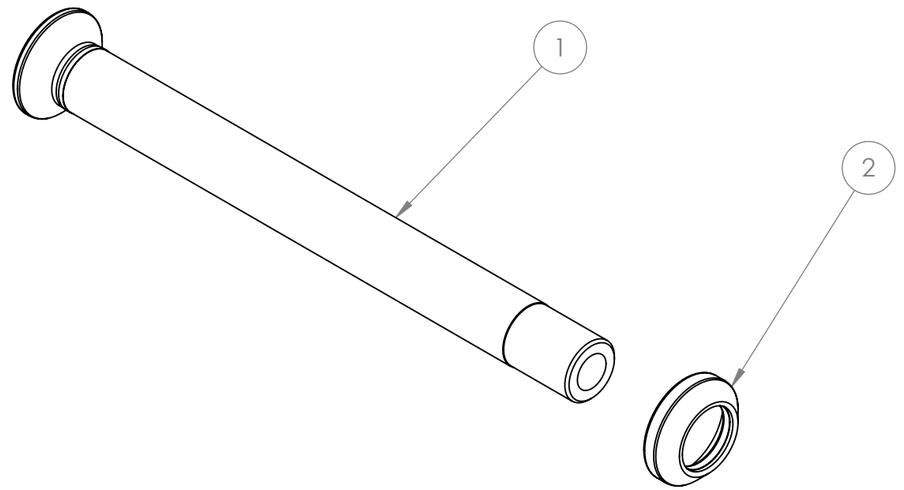

PROPRIETARY AND CONFIDENTIAL

THE INFORMATION CONTAINED IN THISDRAWING IS THE SOLE PROPERTY OF ENVE COMPOSITES INC. ANY REPRODUCTION IN PART OR AS A WHOLE WITHOUT THE WRITTEN PERMISSION OF ENVE COMPOSITES INC. IS PROHIBITED.

	NAME	DATE
DRAWN	S. Neperud	S. Neperud 04/05/2022
CHECKED		
ENG APPR.		
MFG APPR.		
Q.A.		

UNLESS OTHERWISE SPECIFIED:

DIMENSIONS ARE IN MILLIMETRES
TOLERANCES:
ANGULAR: ±1°
UNSPECIFIED XX ±0.5
ONE PLACE DECIMAL XX.X ±0.2
TWO PLACE DECIMAL XX.XX ±0.10

INTERPRET GEOMETRIC TOLERANCING PER: ASME Y14.5-2009

MATERIAL

FINISH

DO NOT SCALE DRAWING


DESCRIPTION:
Tapered Thru-Axle 12x100 Assembly

SIZE	DWG. NO.	REV
B	200-2009-008	

SCALE: 1:1 | WEIGHT: | SHEET 20 OF 21

SERVICE KIT 200-0000-032

ITEM NO.	PART NUMBER	DESCRIPTION	QTY.
1	200-0000-032	Compression Plug Assembly W/O Top Cap	1

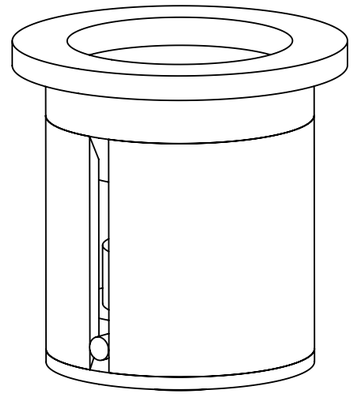

PROPRIETARY AND CONFIDENTIAL

THE INFORMATION CONTAINED IN THISDRAWING IS THE SOLE PROPERTY OF ENVE COMPOSITES INC. ANY REPRODUCTION IN PART OR AS A WHOLE WITHOUT THE WRITTEN PERMISSION OF ENVE COMPOSITES INC. IS PROHIBITED.

	NAME	DATE
DRAWN S. NeperudS. Neperud		8/1/25/2022
CHECKED		
ENG APPR.		
MFG APPR.		
Q.A.		

UNLESS OTHERWISE SPECIFIED:

DIMENSIONS ARE IN MILLIMETRES
TOLERANCES:
ANGULAR: ±1°
UNSPECIFIED XX ±0.5
ONE PLACE DECIMAL XX.X ±0.2
TWO PLACE DECIMAL XX.XX ±0.10

INTERPRET GEOMETRIC TOLERANCING PER: ASME Y14.5-2009

MATERIAL

FINISH

DO NOT SCALE DRAWING

DESCRIPTION:
Compression Plug Assembly W/O Top Cap

SIZE	DWG. NO.	REV
B	200-0000-032	P2

SCALE: 2:1 | WEIGHT: | SHEET 21 OF 21